





#### SERVICES

- ADMIN
- APPARATUS
- BUILDING SERVICES

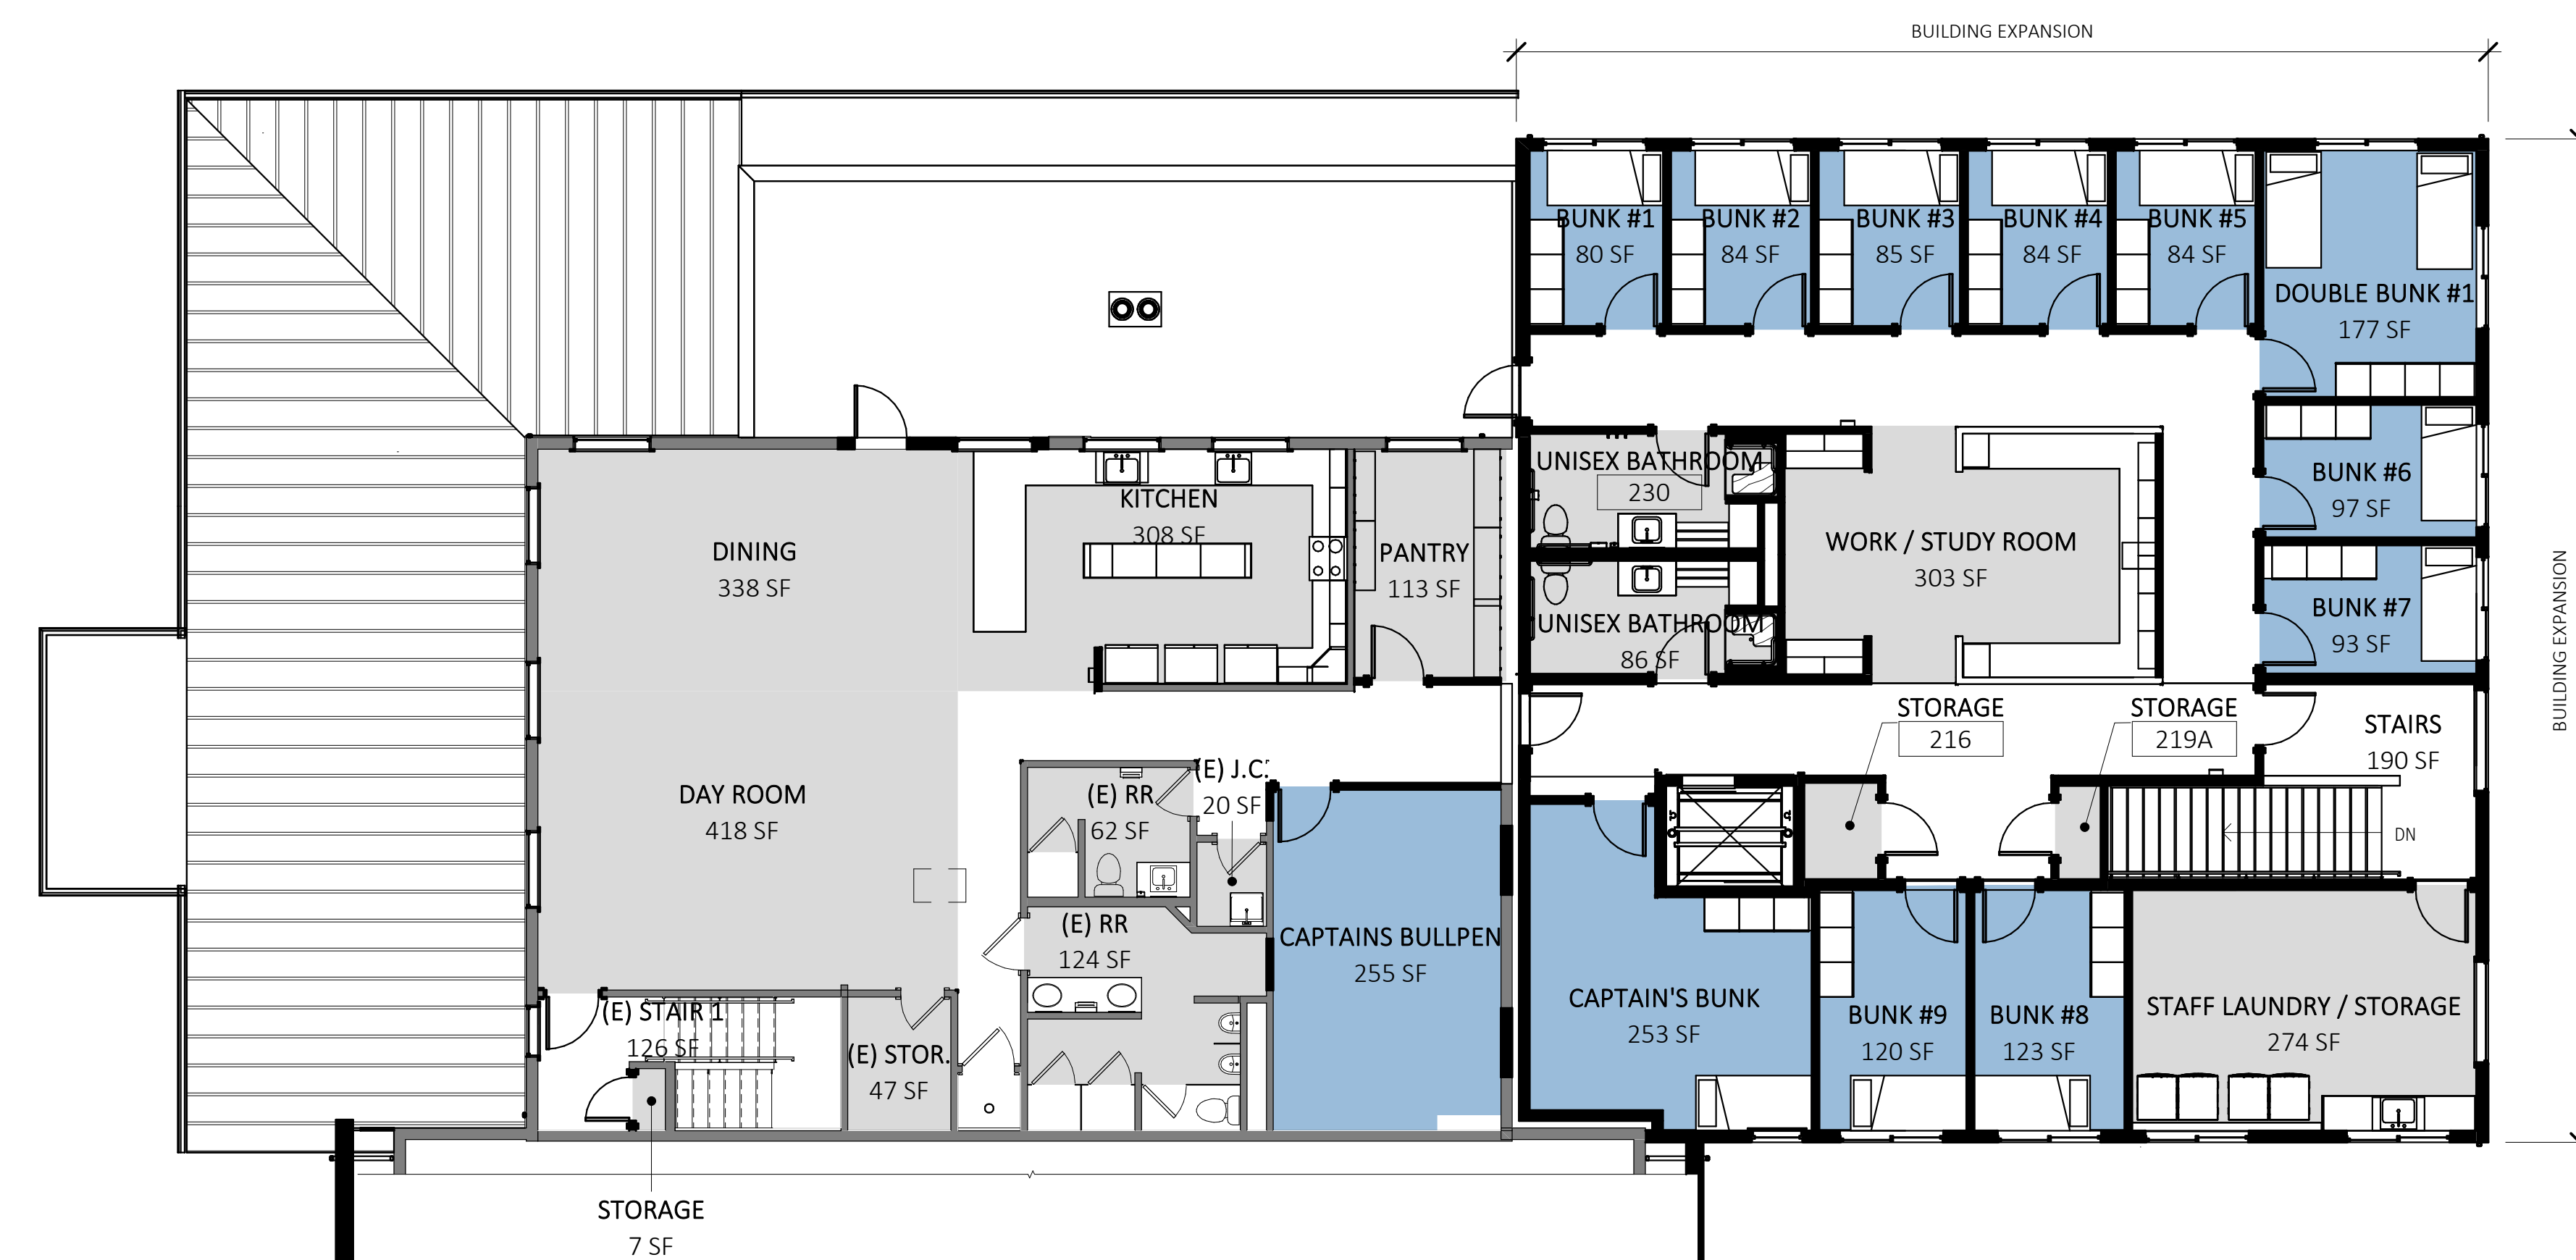

#### SERVICES

- BUILDING SERVICES
- CIRCULATION
- RESIDENTIAL

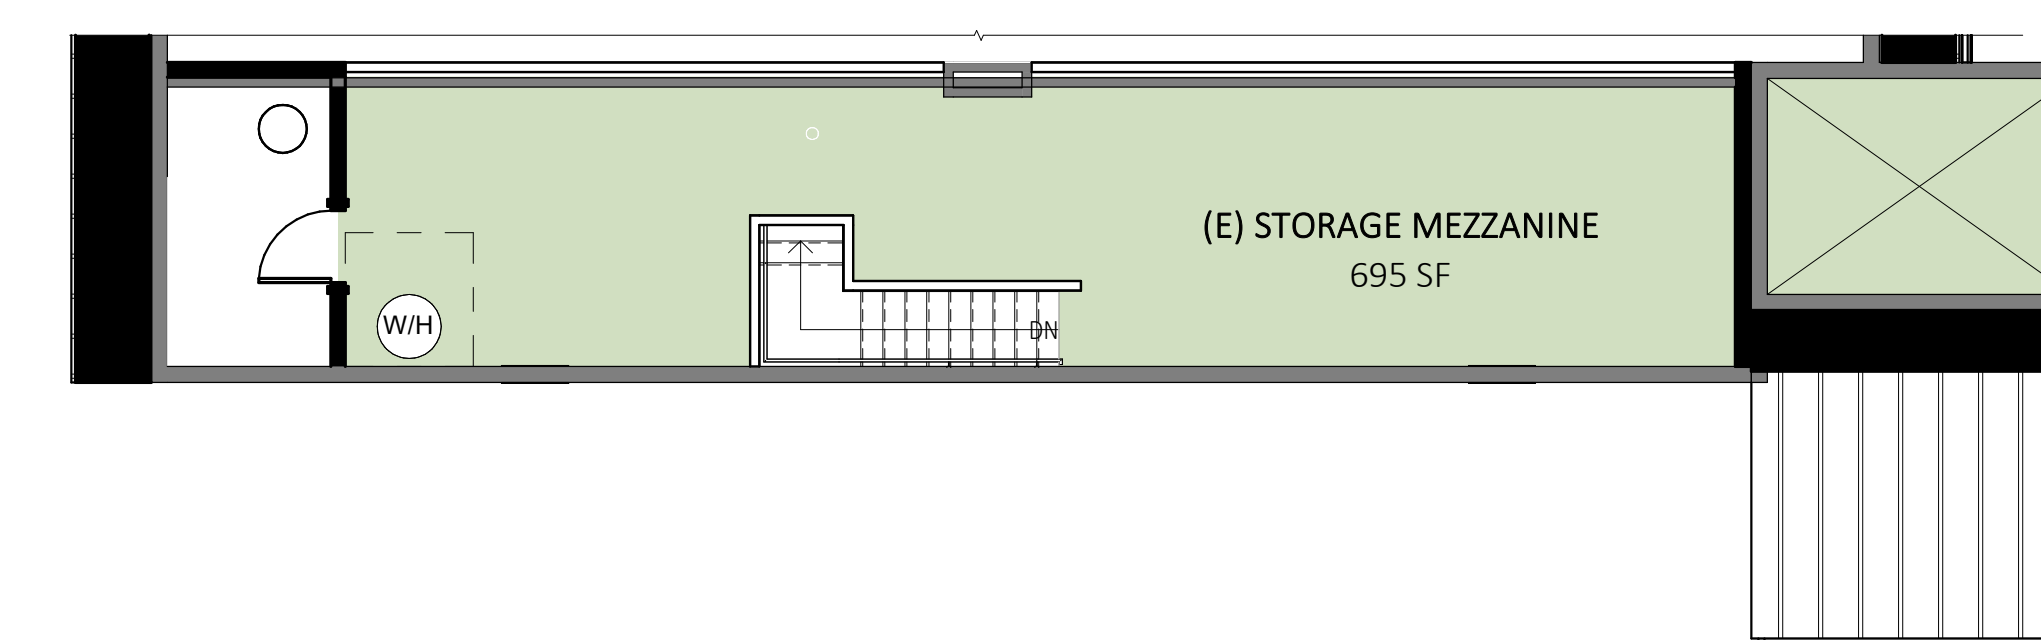

**1 OVERALL FLOOR PLAN - LEVEL 1**  
1/8" = 1'-0"



**2 FLOOR PLAN - LEVEL 2**  
1/8" = 1'-0"

